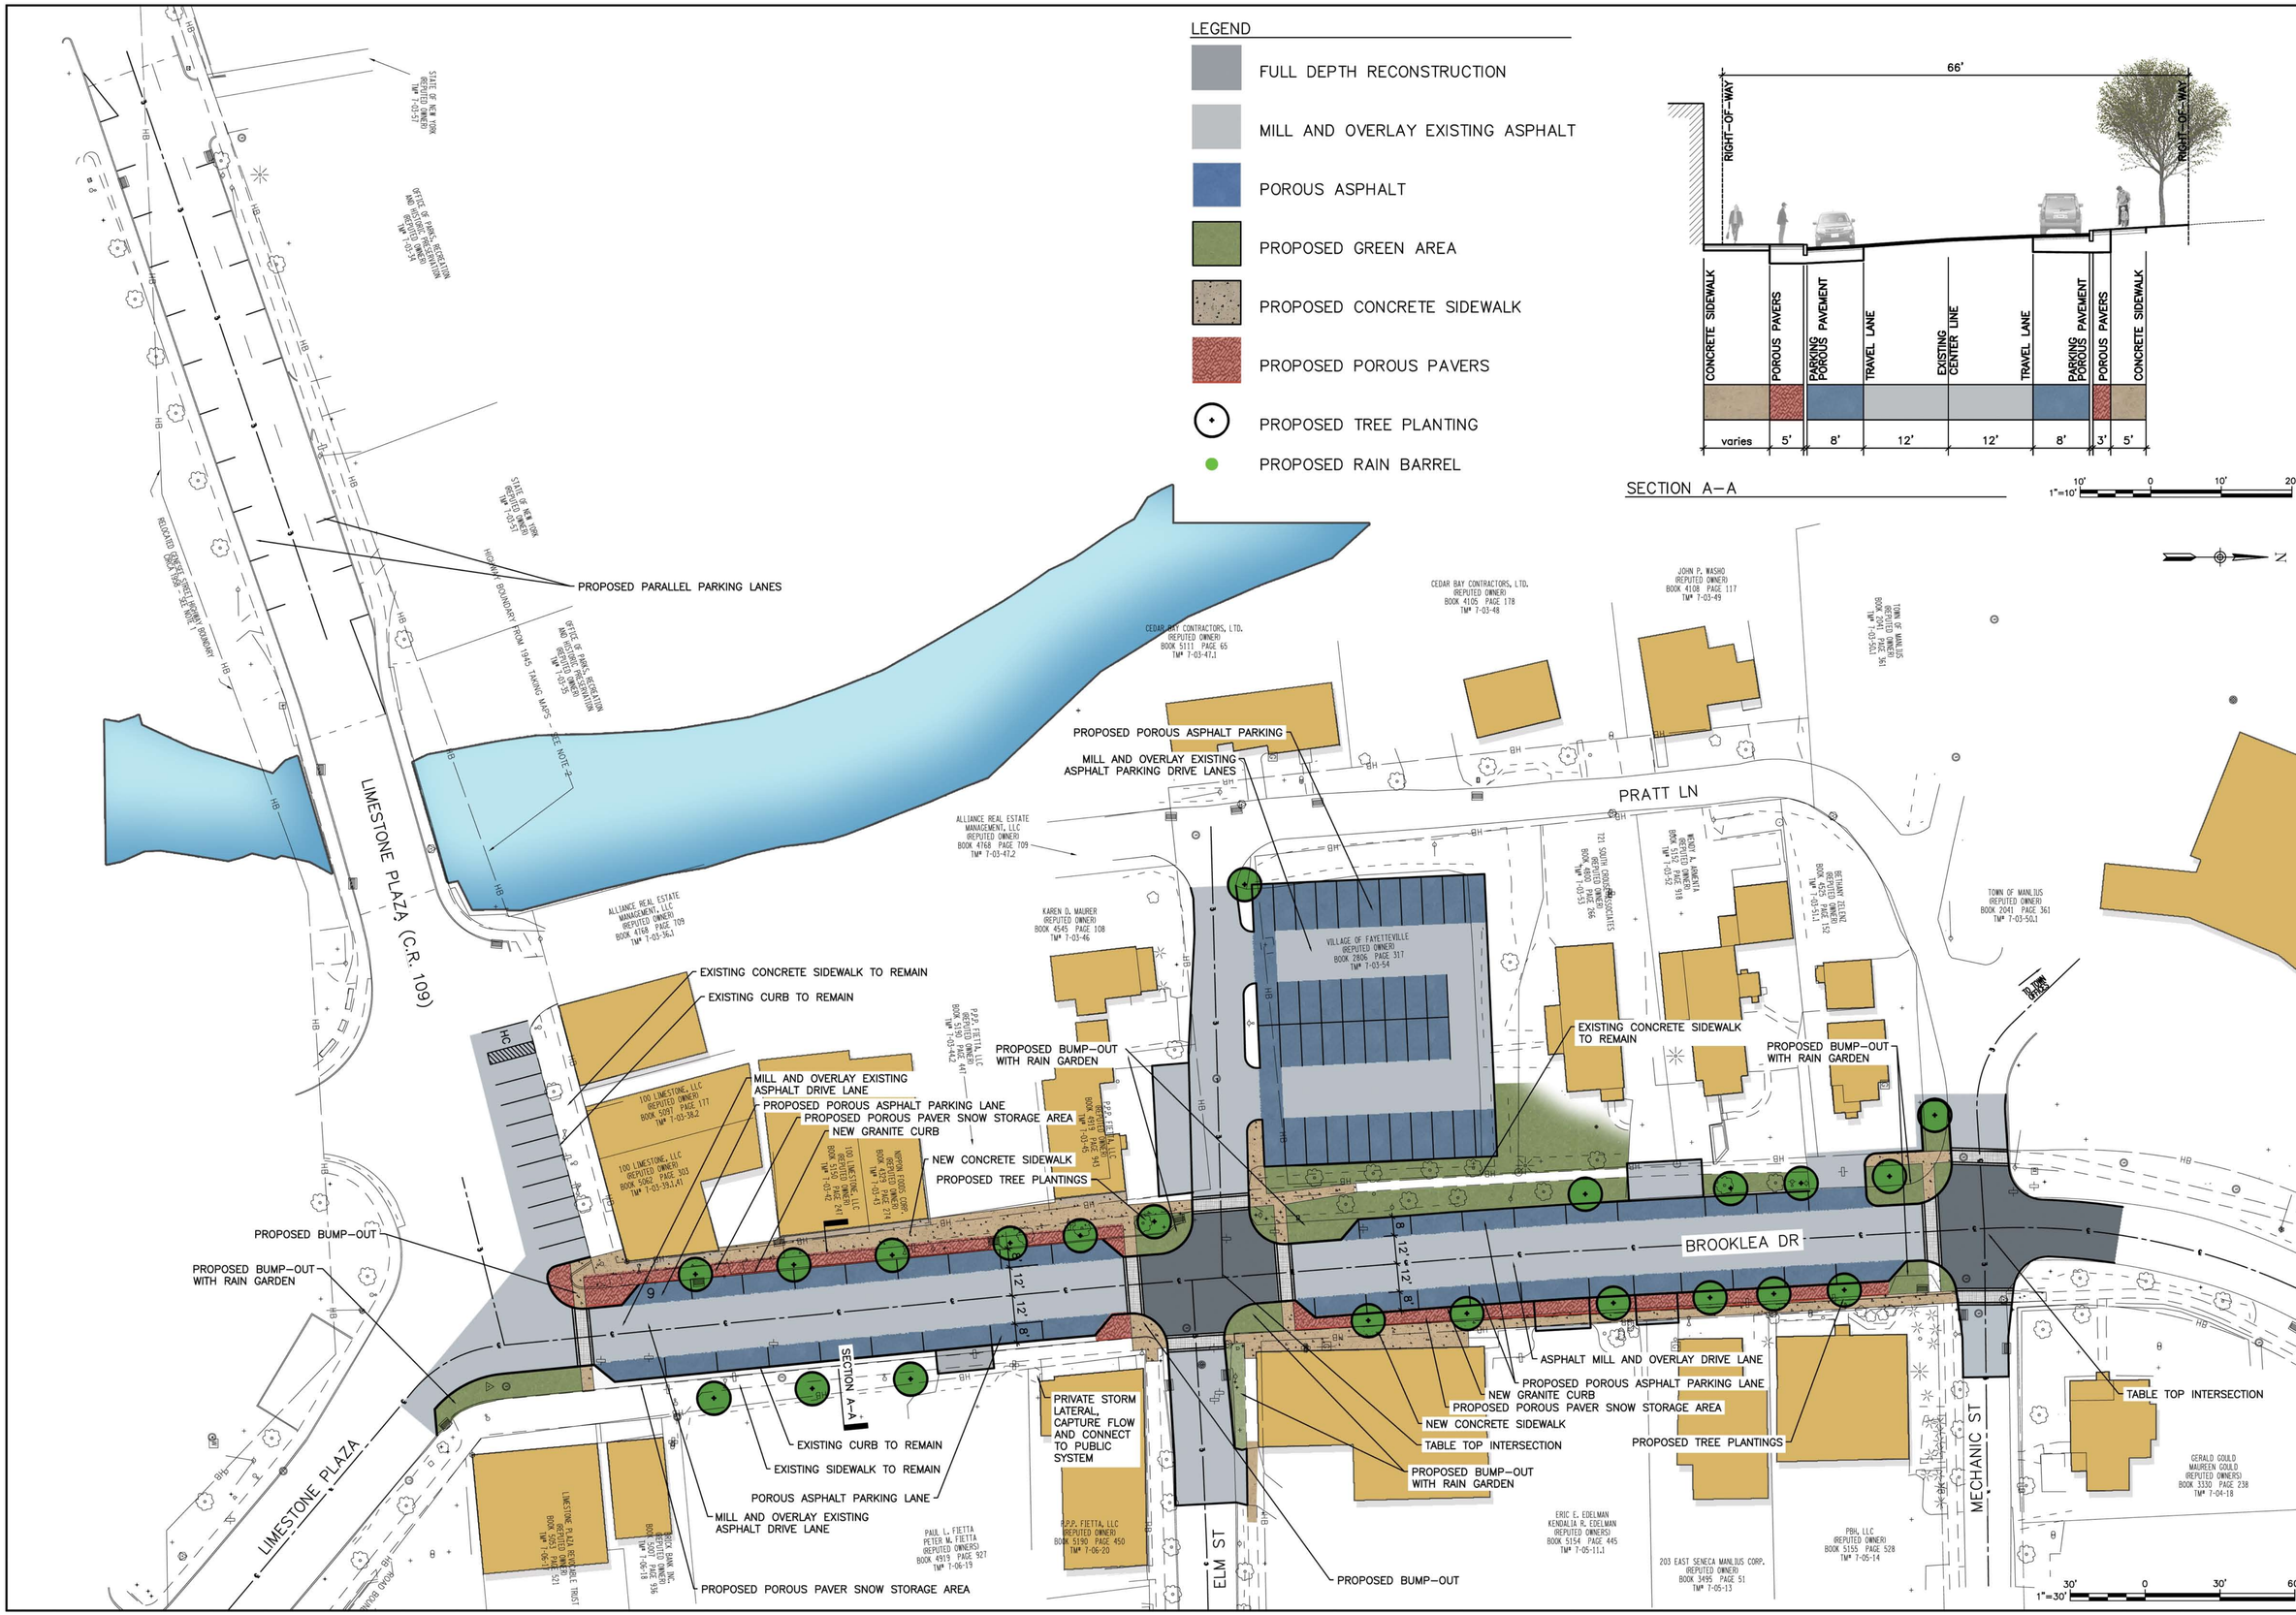

NO ALTERATION PERMITTED HEREON EXCEPT AS PROVIDED UNDER SECTION 7209 SUBDIVISION 2 OF THE NEW YORK STATE EDUCATION LAW.

COMPLETED CONSTRUCTION

Significant Construction Changes Are Shown

By _____ Date _____

Ck'd _____ Date _____

REVISIONS

VILLAGE OF FAYETTEVILLE
LOWER VILLAGE STREETSCAPE
& GREEN INFRASTRUCTURE IMPROVEMENTS

CONCEPTUAL STREETSCAPE PLAN & SECTION

ONONDAGA COUNTY, NEW YORK

FAYETTEVILLE

Barton & Loguidice, P.C.

Date	DEC. 17, 2012
Scale	AS SHOWN
Sheet Number	DWG 1
File Number	957.015